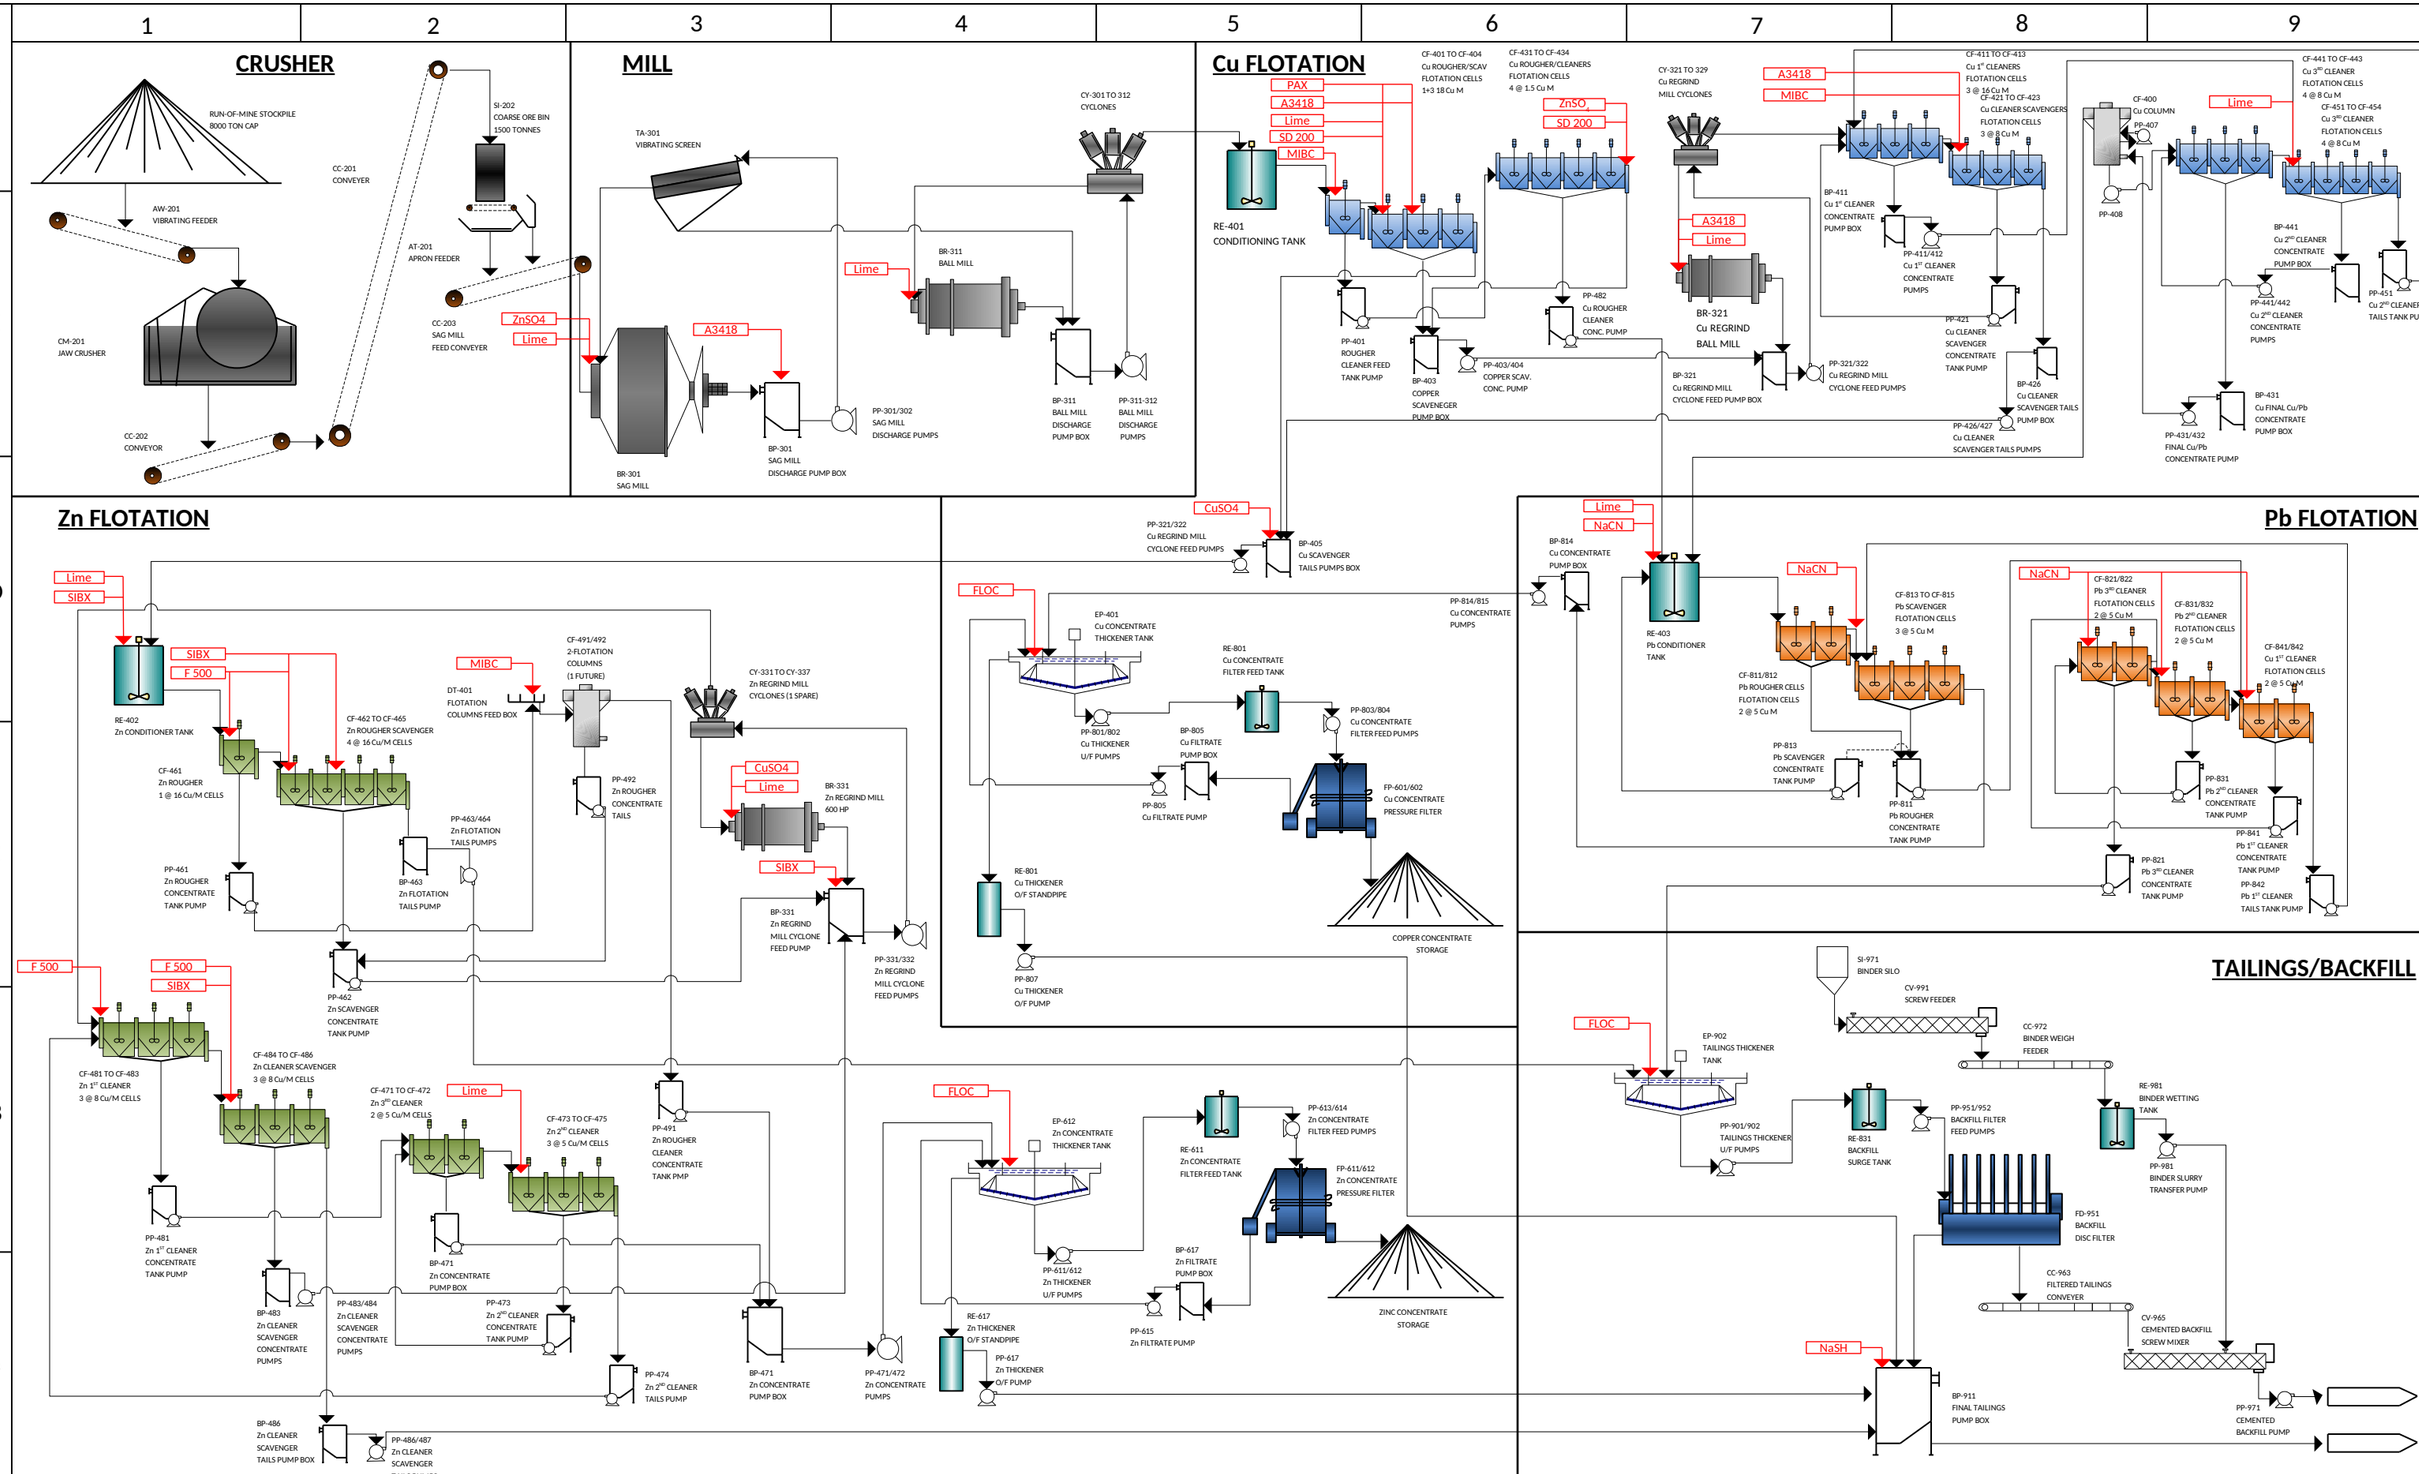

[redacted]	**Operation:** Duck Pond Operations	**Project:** Duck Pond Mill Flowsheet	**Rev.** A	**Drawn By:** AM **Date:** 06/20/2014	**Title:** Mill Process Flow Diagram 000-F-001

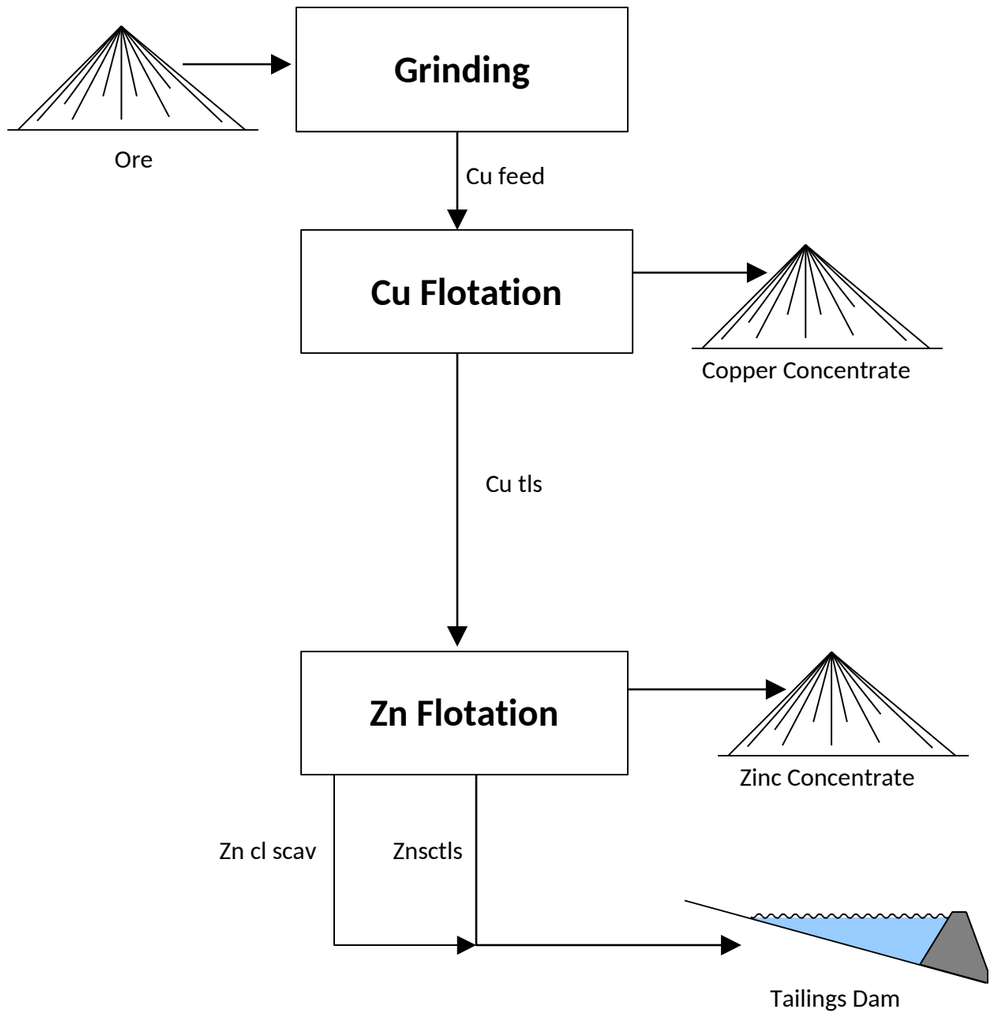
Grinding
Ore
Cu feed
Cu Flotation
Copper Concentrate
Cu tls
Zn Flotation
Zinc Concentrate
Zn cl scav
Znsctls
Tailings Dam